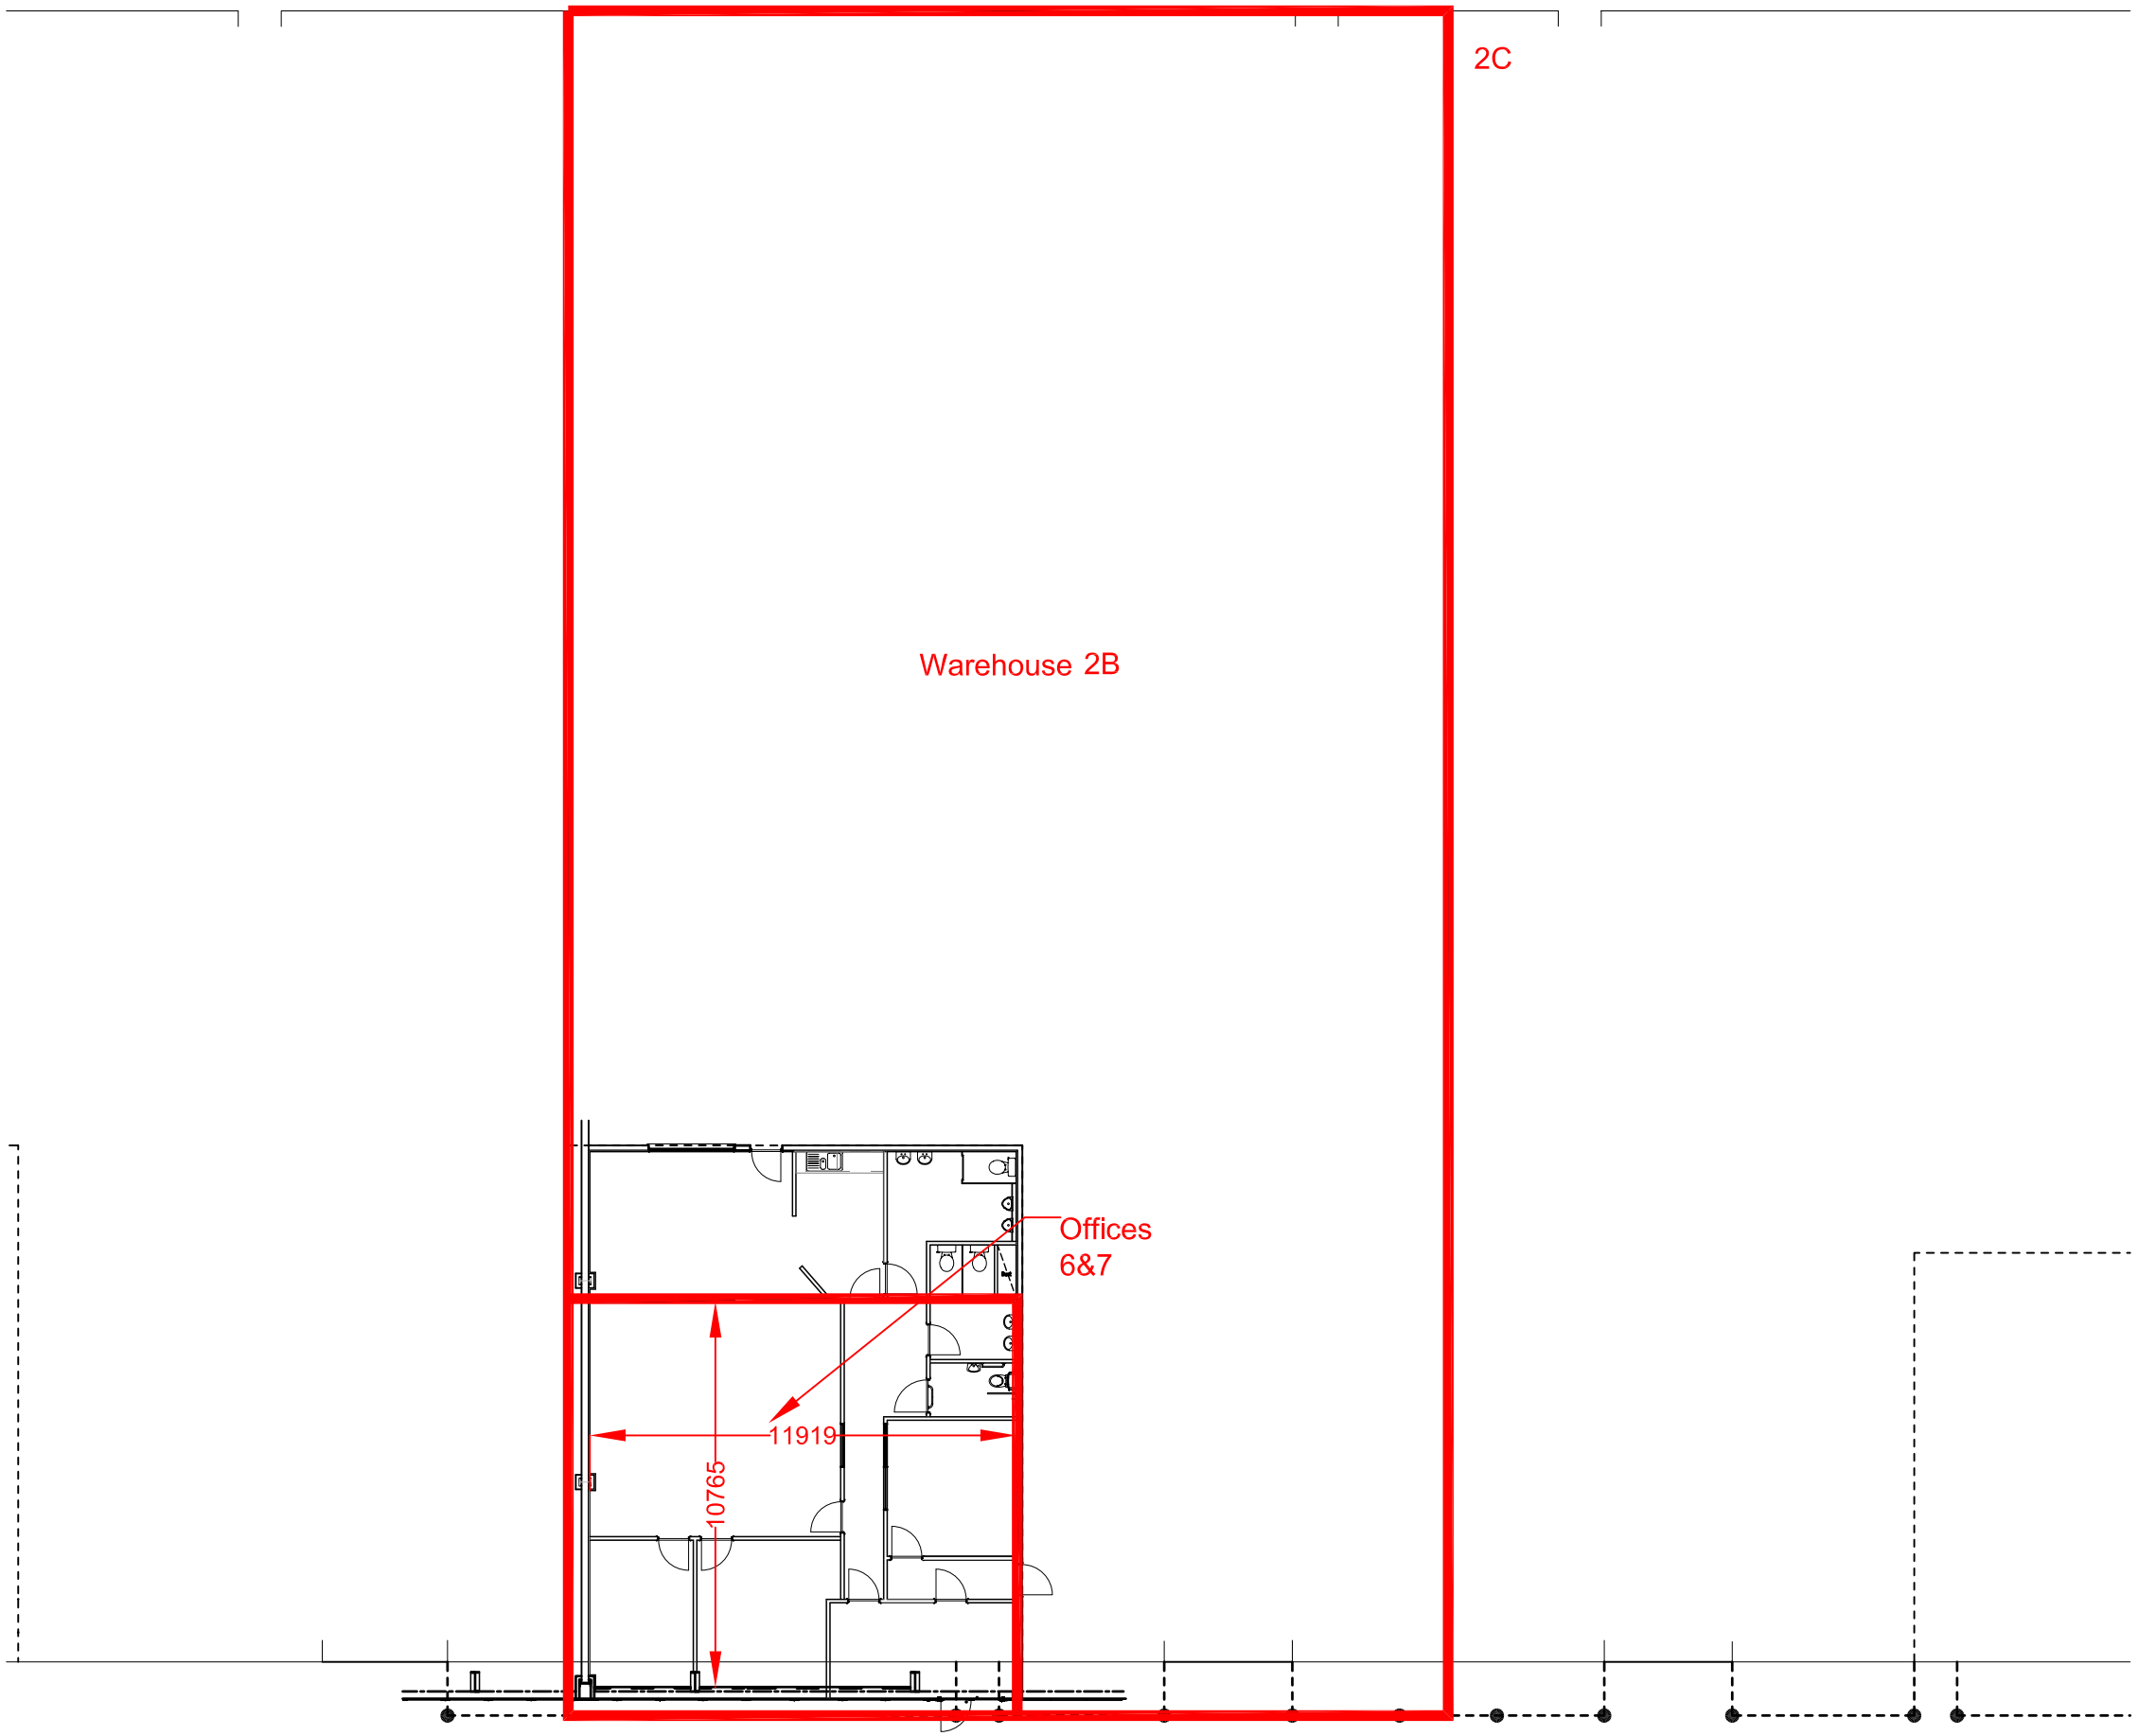

REV	DESCRIPTION	DATE	BY

Pure dead Brilliant
Glasgow Prestwick Airport

PROJECT : Bravo Warehouse
Unit 2B Offices 6&7

TITLE : Floor Plan

DATE :	SCALE :	DRAWING STATUS :
06.03.08	1: 200 @ A3	

FILE REF :	DRAWING NO :
J: Projects/E/2013/002	E/2013/002